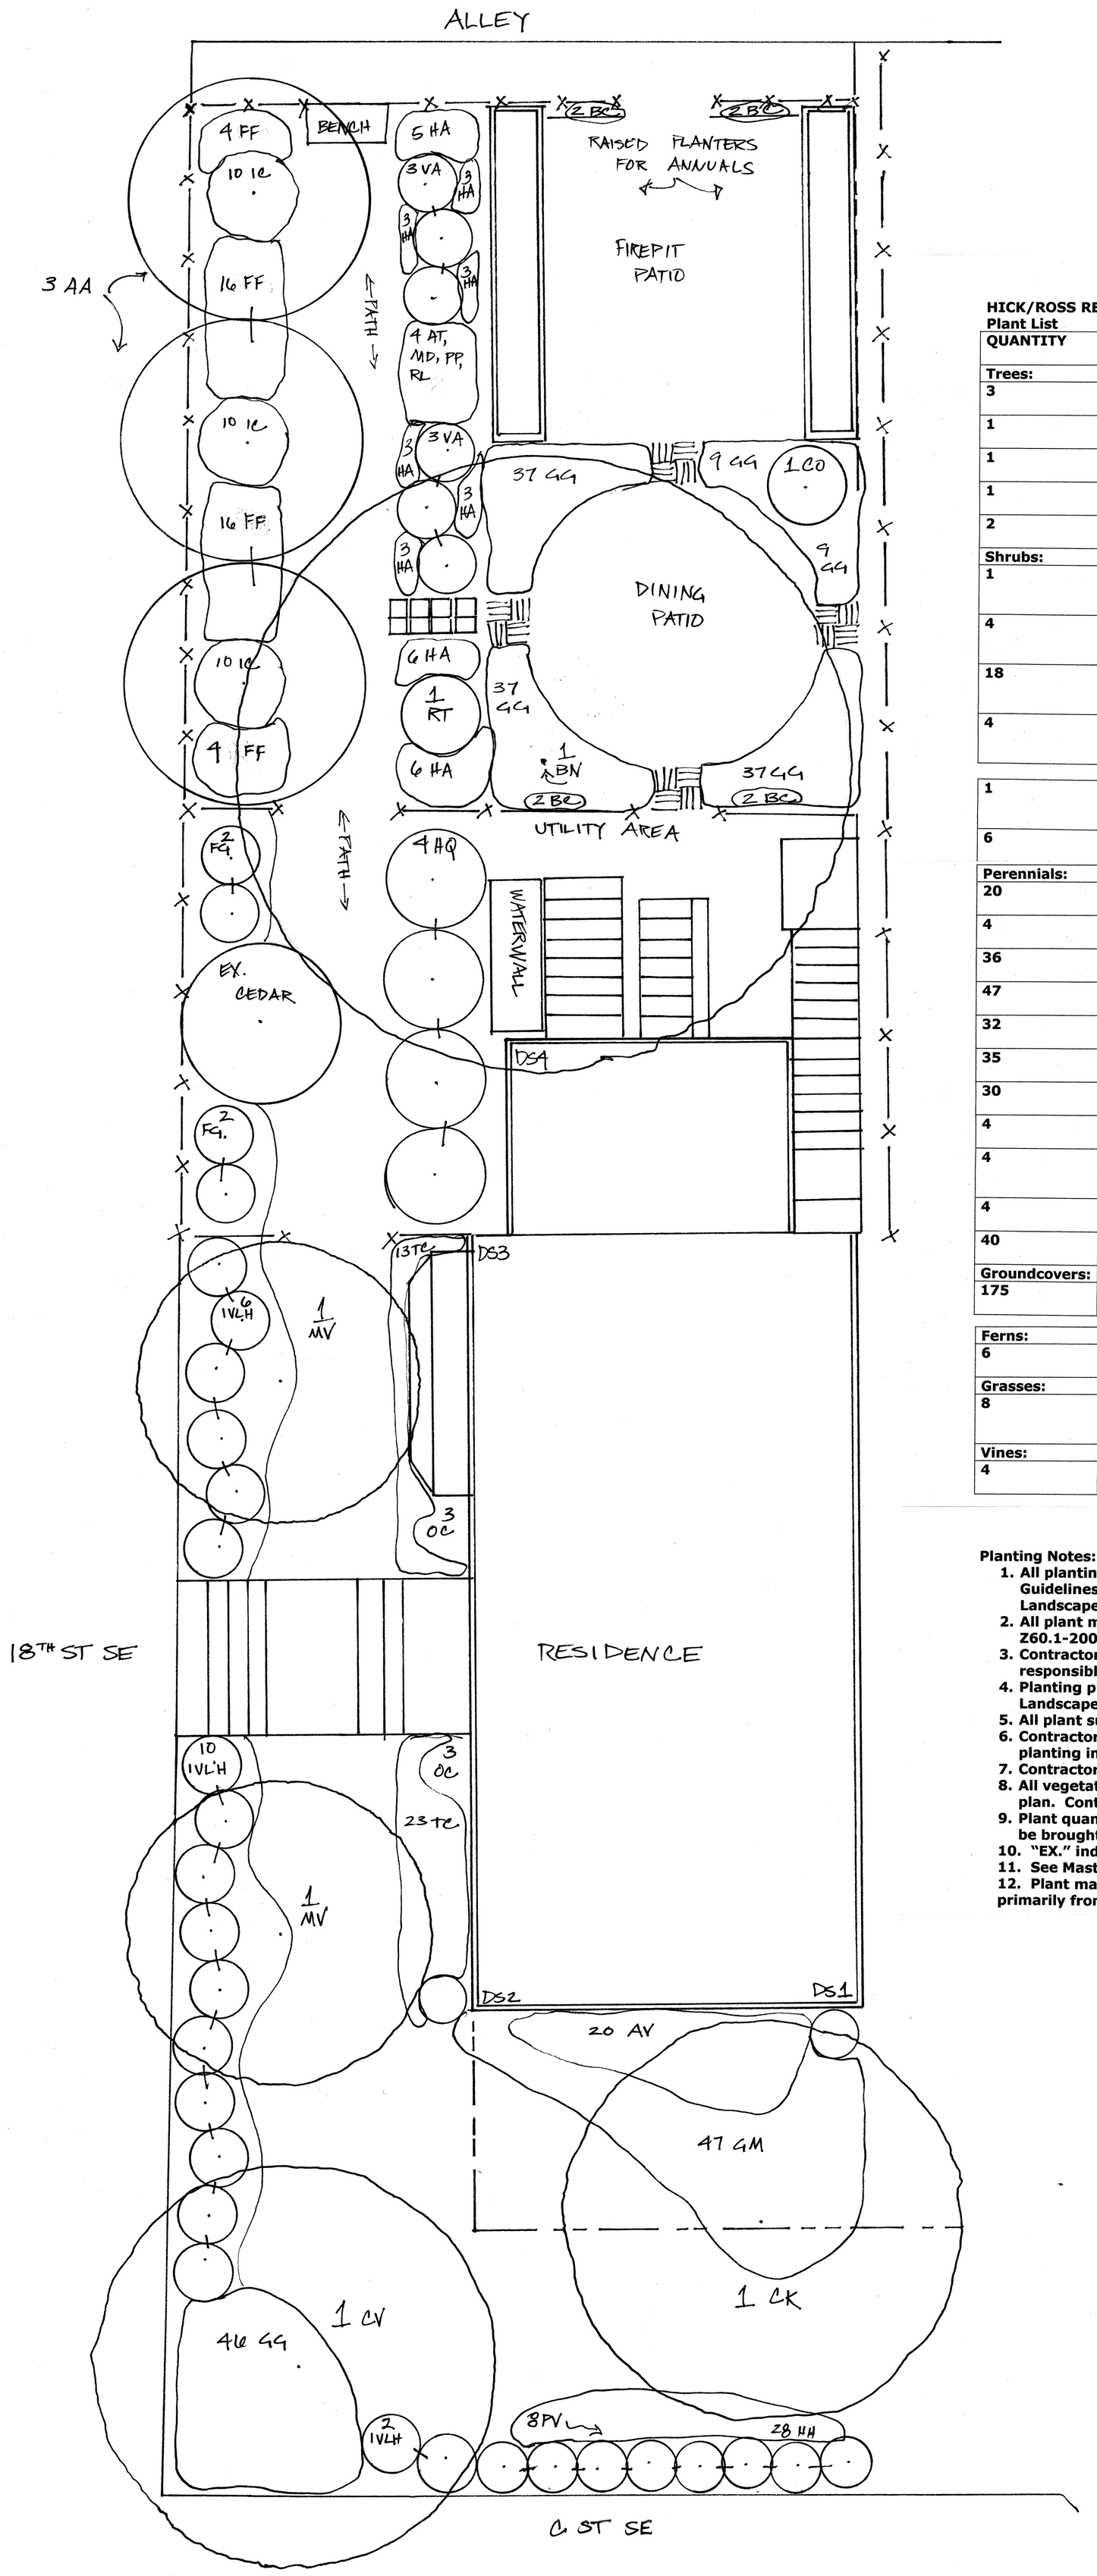

HICK/ROSS RESIDENCE
Plant List

QUANTITY	SYMBOL	BOTANICAL NAME	COMMON NAME	SIZE	CONDITION	NOTES
Trees:						
3	AA	Amelanchier arborea	Downy Serviceberry	4-5′	B&B	Multi-stem
1	BN	Betula nigra 'Dura Heat'	River Birch 'Dura Heat'	6-8′	B&B	Multi-stem
1	CV	Chionanthus virginicus	White Fringetree	4-5′	B&B	Specimen
1	CK	Cladrastris kentuckea	Yellowwood	5-6′	B&B	Specimen
2	MV	Magnolia virginiana	Sweetbay Magnolia	4-5′	B&B	Specimen
Shrubs:						
1	CO*	Chamaecyparis obtusa 'Nana Aurea'	Hinoki Cypress 'Nana Aurea'	5 gal.	Container	Specimen
4	FG	Fothergilla gardenia 'Blue Mist'	Dwarf Fothergilla	3 gal.	Container	3′ o.c.
18	IVLH	Itea virginica 'Little Henry'	Virginia Sweetspire 'Little Henry'	30-36″	Container	3′ o.c.
4	HQ	Hydrangea quercifolia 'Snow Queen'	'Snow Queen' Oakleaf Hydrangea	3 gal.	Container	5′ o.c.
1	RT	Rhus typina 'Tiger Eyes'	'Tiger Eyes' Staghorn Sumac	3 gal.	Container	Specimen
6	VA	Vaccinium angustifolium	Lowbush Blueberry	2 gal.	Container	3′ o.c.
Perennials:						
20	AV	Anemone virginiana	Thimbleweed	1 gal.	Container	18″ o.c.
4	AT	Asclepias tuberosa	Butterflyweed	4″ pot	Container	18″ o.c.
36	TC	Coreopsis verticillata	Threadleaf coreopsis	1 gal.	Container	18″ o.c.
47	GM	Geranium maculatum	Cranesbill	1 qt.	Container	18″ o.c.
32	HH	Heliopsis helianthoides	Oxeye Sunflower	1 gal.	Container	18″ o.c.
35	HA	Heuchera Americana	Alumroot	1 gal.	Container	18″ o.c.
30	IC	Iris cristata	Dwarf Crested Iris	1 gal.	Container	12″ o.c.
4	MD	Monarda didyma	Beebalm	1 gal.	Container	18″ o.c.
4	PP	Phlox paniculata 'David'	Summer Phlox 'David'	1 gal.	Container	18″ o.c.
4	RL	Rudbeckia laciniata	Green-headed Coneflower	1 gal.	Container	18″ o.c.
40	FF	Tiarella cordifolia	Foamflower	1 qt.	Container	18″ o.c.
Groundcovers:						
175	GG	Chrysogonum virginianum	Green and Gold	1 qt.	Container	12″ o.c.
Ferns:						
6	OC	Osmunda cinnamonea	Cinnamon Fern	1 gal.	Container	18″ o.c.
Grasses:						
8	PV	Panicum virgatum 'Shenandoah'	'Shenandoah' Switchgrass	1 gal.	Container	3′ o.c.
Vines:						
4	BC	Bignonia capreolata	Crossvine	1 gal.	Container	5′ o.c.

Planting Notes:

1. All planting installation and soil preparation shall conform to the "Landscape Specification Guidelines for Baltimore Washington Metropolitan Area," Fifth Edition, 2000 by the Landscape Contractors Association MD DC VA.
2. All plant material shall conform to the "American Standards for Nursery Stock," ANSI Z60.1-2004, by the American Association of Nurserymen.
3. Contractor shall verify locations of all underground utilities within work areas and be responsible for their protection. Call MISS UTILITY before installation commences.
4. Planting plan provides general layout only. Specific planting layout shall be directed by Landscape Designer.
5. All plant substitutions to be approved by Landscape Designer.
6. Contractor responsible for protection existing plant material in the process of new planting installation.
7. Contractor responsible for protection of all existing hardscape.
8. All vegetation to be removed except existing Eastern Red Cedar and lawn as indicated on plan. Contractor responsible for protection of all existing vegetation.
9. Plant quantities to be verified by Contractor from planting plan. Any discrepancies should be brought to the attention of the Landscape Designer for verification.
10. "EX." indicates existing plantings which will remain in place.
11. See Master Landscape Plan for Waterwall Specifications.
12. Plant marked with * is non-native; all others are native to the United States and primarily from the Chesapeake Bay watershed.

THE HICKS/ROSS RESIDENCE 256 18TH STREET SE WASHINGTON, DC 20003	PLANTING PLAN JUNE 2010	AMICUS GREEN BUILDING CENTER 4080A WEST HOWARD AVENUE KENSINGTON, MARYLAND 20895 301-571-8590 TONI BAILEY, DESIGNER	SCALE 1/4" = 1'-0"